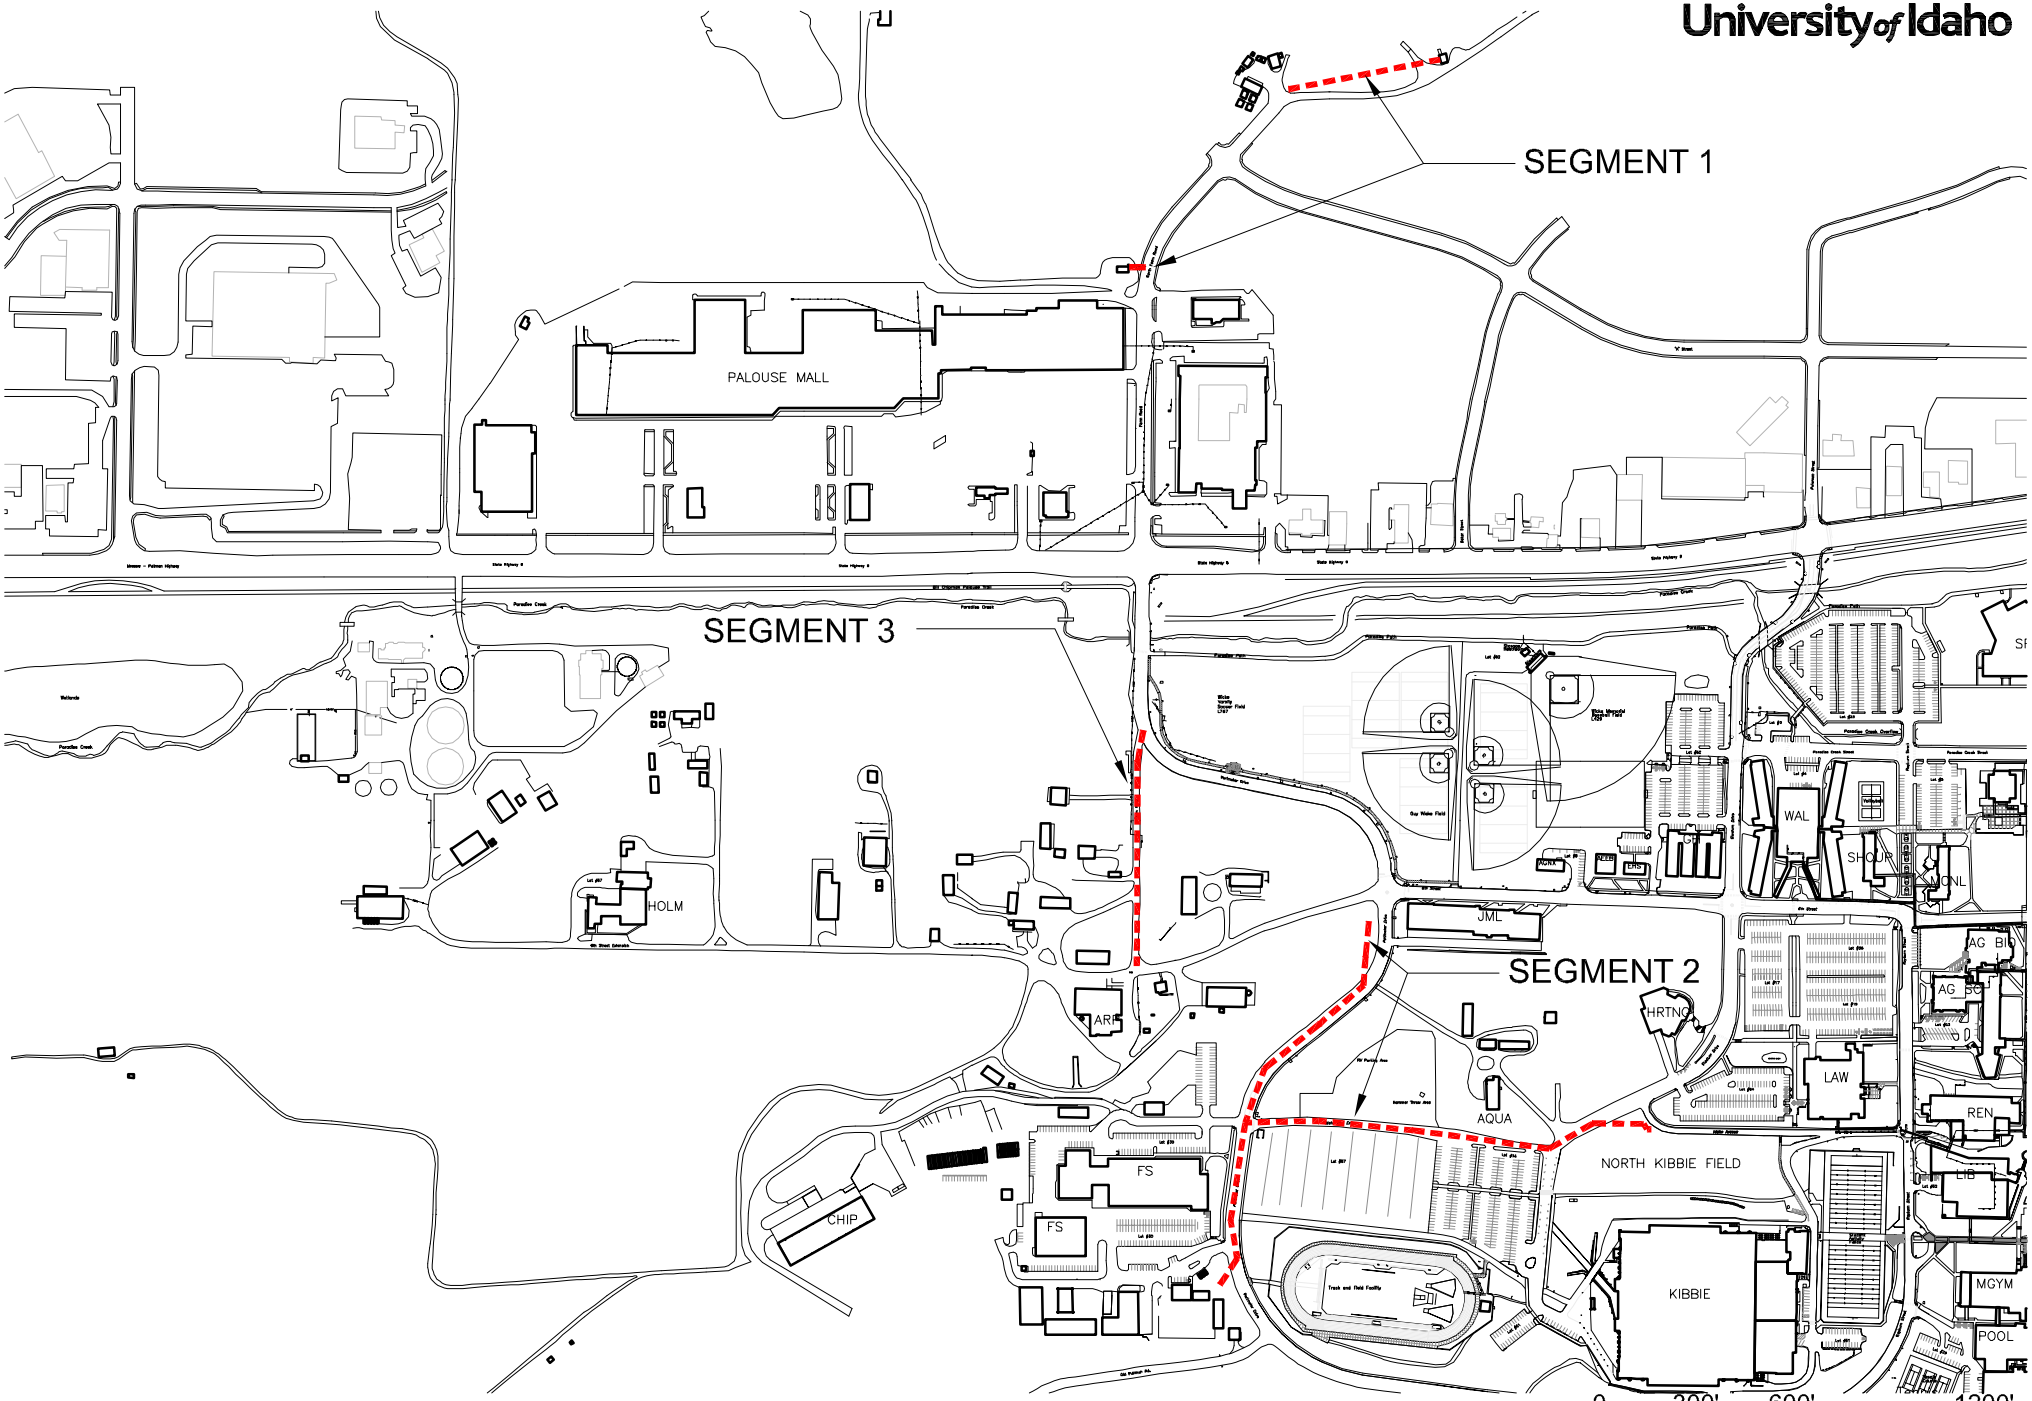

DOMESTIC WATER SYSTEM MAIN REPLACEMENT, PH. 1